

**Work Order ID 150586**

Monday, August 29, 2016 2:43:05 PM

**\*150586\***

Page 1

Item ID: D2230-3 Accept **\*N900040100\*** Setup Start **\*NS1\***  
Revision ID: Stop **\*NS2\***  
Item Name: Mounting Lug  
Start Date: 8/19/2016 Start Qty: 80.00 **\*80\*** Cust Item ID:  
Required Date: 8/30/2016 Req'd Qty: 80.00 **\*80\*** Customer:  
Reference:

Approvals: Process Plan: W Date: \_\_\_\_\_ Tooling: \_\_\_\_\_ Date: \_\_\_\_\_ Run Start **\*NR1\***  
QC: \_\_\_\_\_ Date: \_\_\_\_\_ SPC (Y/N): \_\_\_\_\_ Date: \_\_\_\_\_ Stop **\*NR2\***

| Sequence ID/<br>Work Center ID | Operation<br>Description                   | Set Up/<br>Run Hours | Tool ID | Tool # | Plan<br>Code | Accept<br>Qty | Reject<br>Qty | Reject<br>Number | Insp.<br>Stamp |
|--------------------------------|--------------------------------------------|----------------------|---------|--------|--------------|---------------|---------------|------------------|----------------|
| <b>Draw Nbr</b>                | <b>Revision Nbr</b>                        |                      |         |        |              |               |               |                  |                |
| D2230                          | Rev G                                      |                      |         |        |              |               |               |                  |                |
| 110                            | Outsource process - Machining              | 0.00                 |         |        |              |               |               |                  |                |
| <b>*110*</b>                   | HAAS CNC VERTICAL MACHINING #1             |                      |         |        |              |               |               |                  |                |
| Outsource5                     | <b>Memo</b>                                | 4,479.82             |         |        |              |               |               |                  |                |
| Outsource process - Machining  | Issue P/O to Metec : <u>33495</u>          |                      |         |        |              |               |               |                  |                |
|                                | Machine as per dwg                         |                      |         |        |              |               |               |                  |                |
|                                | C of C is required                         |                      |         |        |              |               |               |                  |                |
| 120                            | Receive & Inspect for Damage & Mat'l Certs | 0.00                 |         |        |              |               |               |                  |                |
| <b>*120*</b>                   |                                            |                      |         |        |              |               |               |                  |                |
| Packaging                      | <b>Memo</b>                                | 0.27                 |         |        |              |               |               |                  |                |
| Packaging                      | Ensure C of C is attach                    |                      |         |        |              |               |               |                  |                |
| 130                            | QC6- Inspect dimensions to drawing         | 0.00                 |         |        |              |               |               |                  |                |
| <b>*130*</b>                   |                                            |                      |         |        |              |               |               |                  |                |
| QC                             | <b>Memo</b>                                | 0.27                 |         |        |              |               |               |                  |                |
| Quality Control                |                                            |                      |         |        |              |               |               |                  |                |

80

AUG 31 2016

DAS  
13  
9-89

80x SP 16-9-23

80

DAS  
38  
9-89

9107 E U 1JU

DQA: \_\_\_\_\_ Date: \_\_\_\_\_



## WORK ORDER NON-CONFORMANCE / UPDATE

QA Closed: \_\_\_\_\_ Date: \_\_\_\_\_

Work Order update only ☐

|   |   |   |  |                                              |  |
|---|---|---|--|----------------------------------------------|--|
| Work Order: _____<br><br>Part No. _____<br><br>NCR No. _____   | <b>DISPOSITION</b><br><br>Rework <input type="checkbox"/><br>Scrap <input type="checkbox"/><br>Use-as-is <input type="checkbox"/><br>Suspected Unapproved <input type="checkbox"/> | <b>AGAINST DEPARTMENT/PROCESS</b><br><br><div style="display: flex; justify-content: space-between;"> <div>           Skid-tube <input type="checkbox"/><br/>           Machining <input type="checkbox"/><br/>           Thermoforming <input type="checkbox"/><br/>           Large Fab <input type="checkbox"/> </div> <div>           Cross tube <input type="checkbox"/><br/>           Small Fab <input type="checkbox"/><br/>           Finishing <input type="checkbox"/><br/>           Composite <input type="checkbox"/> </div> <div>           Water Jet <input type="checkbox"/><br/>           Prod. Eng. Coord. <input type="checkbox"/><br/>           Rec/Store/Packaging <input type="checkbox"/><br/>           Supplier <input type="checkbox"/> </div> <div>           Engineering <input type="checkbox"/><br/>           Quality <input type="checkbox"/><br/>           Other <input type="checkbox"/> </div> </div>   |  |                                              |  |
| Date :   | Step #:   | QTY Effective :   |  | MRB (QSI042) Approval                        |  |
| Description Work Order Deviation   |   | Disposition   |  |                                              |  |
|   |   |   |  | Completed By                                 |  |
|   |   |   |  | Lead hand / Supervisor Approval Verification |  |
|   |   |   |  | QC / QA Coordinator Approval                 |  |
| <b>Root Cause</b><br><div style="display: flex; justify-content: space-between;"> <div>           Environment <input type="checkbox"/><br/>           Design <input type="checkbox"/><br/>           Doc/Data <input type="checkbox"/><br/>           Equip/Tooling <input type="checkbox"/><br/>           Handling/Pre <input type="checkbox"/><br/>           Material <input type="checkbox"/><br/>           Internal Transport <input type="checkbox"/><br/>           Tribal Knowledge <input type="checkbox"/><br/>           LOA <input type="checkbox"/><br/>           Substation <input type="checkbox"/><br/>           Past Expiry Date <input type="checkbox"/><br/>           Misidentified <input type="checkbox"/> </div> <div>           No Re-verification <input type="checkbox"/><br/>           Operator <input type="checkbox"/><br/>           Offset/Setup <input type="checkbox"/><br/>           Supplier <input type="checkbox"/><br/>           Training <input type="checkbox"/><br/>           Use for Testing <input type="checkbox"/><br/>           Poor Information <input type="checkbox"/><br/>           Rushing <input type="checkbox"/><br/>           Product Improvement <input type="checkbox"/><br/>           Process Improvement <input type="checkbox"/><br/>           Manufacturing Process <input type="checkbox"/><br/>           Past Due <input type="checkbox"/> </div> </div> |   | <b>FAULT CATEGORY</b><br><div style="display: flex; justify-content: space-between;"> <div>           Pressure/Forced <input type="checkbox"/><br/>           Bending <input type="checkbox"/><br/>           Centre Not Concentric <input type="checkbox"/><br/>           Cracks <input type="checkbox"/><br/>           Crimp/Kink/Ripple/Wave <input type="checkbox"/><br/>           Cuffs <input type="checkbox"/><br/>           Crushing <input type="checkbox"/><br/>           Heat Treat <input type="checkbox"/><br/>           Wave/Twist in Tube <input type="checkbox"/><br/>           Marks/Chatter <input type="checkbox"/> </div> <div>           Temperature/Cure <input type="checkbox"/><br/>           Set-up <input type="checkbox"/><br/>           BOM/Route <input type="checkbox"/><br/>           Broken/Damage/Defect <input type="checkbox"/><br/>           Inspection Incomplete/Unqualified <input type="checkbox"/><br/>           Contamination <input type="checkbox"/><br/>           Countersink <input type="checkbox"/><br/>           Cut Too Short <input type="checkbox"/><br/>           Instructions Incomplete/Unclear <input type="checkbox"/><br/>           Drill Holes <input type="checkbox"/> </div> <div>           Power Loss/Surge <input type="checkbox"/><br/>           Folio/Program <input type="checkbox"/><br/>           Grain <input type="checkbox"/><br/>           Weld <input type="checkbox"/><br/>           Wrong Stock Pulled <input type="checkbox"/><br/>           Out of Sequence <input type="checkbox"/><br/>           Off-set <input type="checkbox"/><br/>           Mislabeled <input type="checkbox"/><br/>           Fit/Function <input type="checkbox"/><br/>           Misaligned/off center <input type="checkbox"/> </div> <div>           Positioned Wrong <input type="checkbox"/><br/>           Outside Dimensions <input type="checkbox"/><br/>           Over/Under tolerance <input type="checkbox"/><br/>           Part Incorrect <input type="checkbox"/><br/>           Part Lost/Missing <input type="checkbox"/><br/>           Part Moved <input type="checkbox"/><br/>           Drawing <input type="checkbox"/><br/>           Finish <input type="checkbox"/><br/>           Misread <input type="checkbox"/><br/>           Turning Sequence <input type="checkbox"/> </div> </div> |  |                                              |  |
| OTHER : <input type="checkbox"/>   |   |   |  |                                              |  |

**Work Order ID 150586**

Monday, August 29, 2016 2:43:05 PM

**\*150586\***

Page 2

Item ID: D2230-3 Accept **\*N900040100\*** Setup Start **\*NS1\***  
Revision ID: Stop **\*NS2\***  
Item Name: Mounting Lug  
Start Date: 8/19/2016 Start Qty: 80.00 **\*80\*** Cust Item ID:  
Required Date: 8/30/2016 Req'd Qty: 80.00 **\*80\*** Customer:  
Reference:

Approvals: Process Plan: \_\_\_\_\_ Date: \_\_\_\_\_ Tooling: \_\_\_\_\_ Date: \_\_\_\_\_ Run Start **\*NR1\***  
QC: \_\_\_\_\_ Date: \_\_\_\_\_ SPC (Y/N): \_\_\_\_\_ Date: \_\_\_\_\_ Stop **\*NR2\***

| Sequence ID/<br>Work Center ID                      | Operation<br>Description   | Set Up/<br>Run Hours | Tool ID | Tool #     | Plan<br>Code | Accept<br>Qty | Reject<br>Qty | Reject<br>Number | Insp.<br>Stamp |
|-----------------------------------------------------|---|----------------------|---------|------------|--------------|---------------|---------------|------------------|----------------|
| 140<br><b>*140*</b><br>HandFinish<br>Hand Finishing | Chemical Conversion Coat per QSI005 4.1<br>Memo<br>N/A                                                                           | 0.00<br>0.27         |         | 38<br>9-89 |              |               |               |                  |                |
| 150<br><b>*150*</b><br>QC<br>Quality Control        | QC7-Inspect Chemical Conversion Coat<br>Memo<br>N/A                                                                              | 0.00<br>0.13         |         | 38<br>9-89 |              |               |               |                  |                |
| 160<br><b>*160*</b><br>Powdercoat<br>Powder Coating | White Gloss(Ref:4.3.5.1) per QSI005 4.3.4.1<br>Memo<br>START TIME: _____<br>OVEN TEMPERATURE: _____<br>FINISH TIME: _____<br>N/A | 0.00<br>0.27         |         | 38<br>9-89 |              |               |               |                  |                |



DQA: \_\_\_\_\_ Date: \_\_\_\_\_



## WORK ORDER NON-CONFORMANCE / UPDATE

QA Closed: \_\_\_\_\_ Date: \_\_\_\_\_

Work Order update only ☐

|   |   
|---|---|---|---|---|---|---------------|-----------------------|-------------------------------------------------|--|------------------------------------|-------------------------------------|------------------------------------|--------------------------------------|------------------------------------|------------------------------------|--------------------------------------------|----------------------------------|----------------------------------------|------------------------------------|----------------------------------------------|--------------------------------|------------------------------------|------------------------------------|-----------------------------------|--|
| Work Order: _____<br><br>Part No. _____<br><br>NCR No. _____   |   | <b>DISPOSITION</b><br><br>Rework <input type="checkbox"/><br>Scrap <input type="checkbox"/><br>Use-as-is <input type="checkbox"/><br>Suspected Unapproved <input type="checkbox"/>   |   | <b>AGAINST DEPARTMENT/PROCESS</b><br><br><table style="width:100%; border: none;"> <tr> <td style="border: none;">Skid-tube <input type="checkbox"/></td> <td style="border: none;">Cross tube <input type="checkbox"/></td> <td style="border: none;">Water Jet <input type="checkbox"/></td> <td style="border: none;">Engineering <input type="checkbox"/></td> </tr> <tr> <td style="border: none;">Machining <input type="checkbox"/></td> <td style="border: none;">Small Fab <input type="checkbox"/></td> <td style="border: none;">Prod. Eng. Coord. <input type="checkbox"/></td> <td style="border: none;">Quality <input type="checkbox"/></td> </tr> <tr> <td style="border: none;">Thermoforming <input type="checkbox"/></td> <td style="border: none;">Finishing <input type="checkbox"/></td> <td style="border: none;">Rec/Store/Packaging <input type="checkbox"/></td> <td style="border: none;">Other <input type="checkbox"/></td> </tr> <tr> <td style="border: none;">Large Fab <input type="checkbox"/></td> <td style="border: none;">Composite <input type="checkbox"/></td> <td style="border: none;">Supplier <input type="checkbox"/></td> <td></td> </tr> </table> |   |               |                       |                                                 |  | Skid-tube <input type="checkbox"/> | Cross tube <input type="checkbox"/> | Water Jet <input type="checkbox"/> | Engineering <input type="checkbox"/> | Machining <input type="checkbox"/> | Small Fab <input type="checkbox"/> | Prod. Eng. Coord. <input type="checkbox"/> | Quality <input type="checkbox"/> | Thermoforming <input type="checkbox"/> | Finishing <input type="checkbox"/> | Rec/Store/Packaging <input type="checkbox"/> | Other <input type="checkbox"/> | Large Fab <input type="checkbox"/> | Composite <input type="checkbox"/> | Supplier <input type="checkbox"/> |  |
| Skid-tube <input type="checkbox"/>   | Cross tube <input type="checkbox"/>   | Water Jet <input type="checkbox"/>   | Engineering <input type="checkbox"/>   |   |   
| Machining <input type="checkbox"/>   | Small Fab <input type="checkbox"/>   | Prod. Eng. Coord. <input type="checkbox"/>   | Quality <input type="checkbox"/>   |   |   
| Thermoforming <input type="checkbox"/>   | Finishing <input type="checkbox"/>   | Rec/Store/Packaging <input type="checkbox"/>   | Other <input type="checkbox"/>   |   |   
| Large Fab <input type="checkbox"/>   | Composite <input type="checkbox"/>   | Supplier <input type="checkbox"/>   |   |   
| Date :   |   | Step #:   |   | QTY Effective :   |   |               | MRB (QSI042) Approval |                                                 |  |                                    |                                     |                                    |                                      |                                    |                                    |                                            |                                  |                                        |                                    |                                              |                                |                                    |                                    |                                   |  |
| Description Work Order Deviation   |   |   |   | Disposition   |   |               
|   |   |   |   |   |   |               |                       | Completed By                                    |  |                                    |                                     |                                    |                                      |                                    |                                    |                                            |                                  |                                        |                                    |                                              |                                |                                    |                                    |                                   |  |
|   |   |   |   |   |   |               |                       | Lead hand / Supervisor<br>Approval Verification |  |                                    |                                     |                                    |                                      |                                    |                                    |                                            |                                  |                                        |                                    |                                              |                                |                                    |                                    |                                   |  |
|   |   |   |   |   |   |               |                       | QC / QA Coordinator<br>Approval                 |  |                                    |                                     |                                    |                                      |                                    |                                    |                                            |                                  |                                        |                                    |                                              |                                |                                    |                                    |                                   |  |
| Root Cause   |   | FAULT CATEGORY   |   |   
| Environment <input type="checkbox"/><br>Design <input type="checkbox"/><br>Doc/Data <input type="checkbox"/><br>Equip/Tooling <input type="checkbox"/><br>Handling/Pre <input type="checkbox"/><br>Material <input type="checkbox"/><br>Internal Transport <input type="checkbox"/><br>Tribal Knowledge <input type="checkbox"/><br>LOA <input type="checkbox"/><br>Substation <input type="checkbox"/><br>Past Expiry Date <input type="checkbox"/><br>Misidentified <input type="checkbox"/> | No Re-verification <input type="checkbox"/><br>Operator <input type="checkbox"/><br>Offset/Setup <input type="checkbox"/><br>Supplier <input type="checkbox"/><br>Training <input type="checkbox"/><br>Use for Testing <input type="checkbox"/><br>Poor Information <input type="checkbox"/><br>Rushing <input type="checkbox"/><br>Product Improvement <input type="checkbox"/><br>Process Improvement <input type="checkbox"/><br>Manufacturing Process <input type="checkbox"/><br>Past Due <input type="checkbox"/> | Pressure/Forced <input type="checkbox"/><br>Bending <input type="checkbox"/><br>Centre Not Concentric <input type="checkbox"/><br>Cracks <input type="checkbox"/><br>Crimp/Kink/Ripple/Wave <input type="checkbox"/><br>Cuffs <input type="checkbox"/><br>Crushing <input type="checkbox"/><br>Heat Treat <input type="checkbox"/><br>Wave/Twist in Tube <input type="checkbox"/><br>Marks/Chatter <input type="checkbox"/> | Temperature/Cure <input type="checkbox"/><br>Set-up <input type="checkbox"/><br>BOM/Route <input type="checkbox"/><br>Broken/Damage/Defect <input type="checkbox"/><br>Inspection Incomplete/Unqualified <input type="checkbox"/><br>Contamination <input type="checkbox"/><br>Countersink <input type="checkbox"/><br>Cut Too Short <input type="checkbox"/><br>Instructions Incomplete/Unclear <input type="checkbox"/><br>Drill Holes <input type="checkbox"/> | Power Loss/Surge <input type="checkbox"/><br>Folio/Program <input type="checkbox"/><br>Grain <input type="checkbox"/><br>Weld <input type="checkbox"/><br>Wrong Stock Pulled <input type="checkbox"/><br>Out of Sequence <input type="checkbox"/><br>Off-set <input type="checkbox"/><br>Mislabeled <input type="checkbox"/><br>Fit/Function <input type="checkbox"/><br>Misaligned/off center <input type="checkbox"/>   | Positioned Wrong <input type="checkbox"/><br>Outside Dimensions <input type="checkbox"/><br>Over/Under tolerance <input type="checkbox"/><br>Part Incorrect <input type="checkbox"/><br>Part Lost/Missing <input type="checkbox"/><br>Part Moved <input type="checkbox"/><br>Drawing <input type="checkbox"/><br>Finish <input type="checkbox"/><br>Misread <input type="checkbox"/><br>Turning Sequence <input type="checkbox"/> | OTHER : _____ |                       |                                                 |  |                                    |                                     |                                    |                                      |                                    |                                    |                                            |                                  |                                        |                                    |                                              |                                |                                    |                                    |                                   |  |

**Work Order ID 150586**

Monday, August 29, 2016 2:43:05 PM

**\*150586\***

Page 3

Item ID: D2230-3 Accept **\*N900040100\*** Setup Start **\*NS1\***  
Revision ID: Stop **\*NS2\***  
Item Name: Mounting Lug  
Start Date: 8/19/2016 Start Qty: 80.00 **\*80\*** Cust Item ID:  
Required Date: 8/30/2016 Req'd Qty: 80.00 **\*80\*** Customer:  
Reference:

Approvals: Process Plan: \_\_\_\_\_ Date: \_\_\_\_\_ Tooling: \_\_\_\_\_ Date: \_\_\_\_\_ Run Start **\*NR1\***  
QC: \_\_\_\_\_ Date: \_\_\_\_\_ SPC (Y/N): \_\_\_\_\_ Date: \_\_\_\_\_ Stop **\*NR2\***

| Sequence ID/<br>Work Center ID                | Operation<br>Description                                       | Set Up/<br>Run Hours | Tool ID | Tool # | Plan<br>Code | Accept<br>Qty | Reject<br>Qty | Reject<br>Number | Insp.<br>Stamp                   |
|-----------------------------------------------|----------------------------------------------------------------|----------------------|---------|--------|--------------|---------------|---------------|------------------|----------------------------------|
| 170<br><b>*170*</b><br>QC<br>Quality Control  | QC3- Inspect Part Finish<br><br>Memo                           | 0.00<br><br>0.13     |         |        |              | <u>8</u>      |               |                  | DAS<br>38<br>9-89<br>OCT 03 2016 |
| 180<br><b>*180*</b><br>Packaging<br>Packaging | Identify as per dwg & Stock Location: <u>8T521</u><br><br>Memo | 0.00<br><br>0.13     |         |        |              | <u>80R</u>    |               | <u>SP/6-10-5</u> |                                  |
| 190<br><b>*190*</b><br>QC<br>Quality Control  | QC21- Final Inspection - Work Order Release<br><br>Memo        | 0.00<br><br>1.33     |         |        |              |               |               |                  | DAS<br>21<br>9-89<br>OCT 05 2016 |

DAS  
21  
9-89

OCT 05 2016

DQA: \_\_\_\_\_ Date: \_\_\_\_\_



## WORK ORDER NON-CONFORMANCE / UPDATE

QA Closed: \_\_\_\_\_ Date: \_\_\_\_\_

Work Order update only ☐

|   |   
|---|---|---|---|---|---|----------------------------------|-----------------------|-------------------------------------------------|--|------------------------------------|-------------------------------------|------------------------------------|--------------------------------------|------------------------------------|------------------------------------|--------------------------------------------|----------------------------------|----------------------------------------|------------------------------------|----------------------------------------------|--------------------------------|------------------------------------|------------------------------------|-----------------------------------|--|
| Work Order: _____<br><br>Part No. _____<br><br>NCR No. _____   |   | <b>DISPOSITION</b><br><br>Rework <input type="checkbox"/><br>Scrap <input type="checkbox"/><br>Use-as-is <input type="checkbox"/><br>Suspected Unapproved <input type="checkbox"/>   |   | <b>AGAINST DEPARTMENT/PROCESS</b><br><br><table style="width:100%; border: none;"> <tr> <td style="border: none;">Skid-tube <input type="checkbox"/></td> <td style="border: none;">Cross tube <input type="checkbox"/></td> <td style="border: none;">Water Jet <input type="checkbox"/></td> <td style="border: none;">Engineering <input type="checkbox"/></td> </tr> <tr> <td style="border: none;">Machining <input type="checkbox"/></td> <td style="border: none;">Small Fab <input type="checkbox"/></td> <td style="border: none;">Prod. Eng. Coord. <input type="checkbox"/></td> <td style="border: none;">Quality <input type="checkbox"/></td> </tr> <tr> <td style="border: none;">Thermoforming <input type="checkbox"/></td> <td style="border: none;">Finishing <input type="checkbox"/></td> <td style="border: none;">Rec/Store/Packaging <input type="checkbox"/></td> <td style="border: none;">Other <input type="checkbox"/></td> </tr> <tr> <td style="border: none;">Large Fab <input type="checkbox"/></td> <td style="border: none;">Composite <input type="checkbox"/></td> <td style="border: none;">Supplier <input type="checkbox"/></td> <td></td> </tr> </table> |   |                                  |                       |                                                 |  | Skid-tube <input type="checkbox"/> | Cross tube <input type="checkbox"/> | Water Jet <input type="checkbox"/> | Engineering <input type="checkbox"/> | Machining <input type="checkbox"/> | Small Fab <input type="checkbox"/> | Prod. Eng. Coord. <input type="checkbox"/> | Quality <input type="checkbox"/> | Thermoforming <input type="checkbox"/> | Finishing <input type="checkbox"/> | Rec/Store/Packaging <input type="checkbox"/> | Other <input type="checkbox"/> | Large Fab <input type="checkbox"/> | Composite <input type="checkbox"/> | Supplier <input type="checkbox"/> |  |
| Skid-tube <input type="checkbox"/>   | Cross tube <input type="checkbox"/>   | Water Jet <input type="checkbox"/>   | Engineering <input type="checkbox"/>   |   |   
| Machining <input type="checkbox"/>   | Small Fab <input type="checkbox"/>   | Prod. Eng. Coord. <input type="checkbox"/>   | Quality <input type="checkbox"/>   |   |   
| Thermoforming <input type="checkbox"/>   | Finishing <input type="checkbox"/>   | Rec/Store/Packaging <input type="checkbox"/>   | Other <input type="checkbox"/>   |   |   
| Large Fab <input type="checkbox"/>   | Composite <input type="checkbox"/>   | Supplier <input type="checkbox"/>   |   |   
| Date :   |   | Step #:   |   | QTY Effective :   |   |                                  | MRB (QSI042) Approval |                                                 |  |                                    |                                     |                                    |                                      |                                    |                                    |                                            |                                  |                                        |                                    |                                              |                                |                                    |                                    |                                   |  |
| Description Work Order Deviation   |   |   |   | Disposition   |   |                                  
| <div style="position: absolute; top: 10px; left: 10px; color: blue; font-size: small;">           2-8-1<br/>           RE<br/>           13-4-1         </div>   |   |   |   |   |   |                                  |                       | Completed By                                    |  |                                    |                                     |                                    |                                      |                                    |                                    |                                            |                                  |                                        |                                    |                                              |                                |                                    |                                    |                                   |  |
|   |   |   |   |   |   |                                  |                       | Lead hand / Supervisor<br>Approval Verification |  |                                    |                                     |                                    |                                      |                                    |                                    |                                            |                                  |                                        |                                    |                                              |                                |                                    |                                    |                                   |  |
|   |   |   |   |   |   |                                  |                       | QC / QA Coordinator<br>Approval                 |  |                                    |                                     |                                    |                                      |                                    |                                    |                                            |                                  |                                        |                                    |                                              |                                |                                    |                                    |                                   |  |
| Root Cause   |   | FAULT CATEGORY   |   |   
| Environment <input type="checkbox"/><br>Design <input type="checkbox"/><br>Doc/Data <input type="checkbox"/><br>Equip/Tooling <input type="checkbox"/><br>Handling/Pre <input type="checkbox"/><br>Material <input type="checkbox"/><br>Internal Transport <input type="checkbox"/><br>Tribal Knowledge <input type="checkbox"/><br>LOA <input type="checkbox"/><br>Substation <input type="checkbox"/><br>Past Expiry Date <input type="checkbox"/><br>Misidentified <input type="checkbox"/> | No Re-verification <input type="checkbox"/><br>Operator <input type="checkbox"/><br>Offset/Setup <input type="checkbox"/><br>Supplier <input type="checkbox"/><br>Training <input type="checkbox"/><br>Use for Testing <input type="checkbox"/><br>Poor Information <input type="checkbox"/><br>Rushing <input type="checkbox"/><br>Product Improvement <input type="checkbox"/><br>Process Improvement <input type="checkbox"/><br>Manufacturing Process <input type="checkbox"/><br>Past Due <input type="checkbox"/> | Pressure/Forced <input type="checkbox"/><br>Bending <input type="checkbox"/><br>Centre Not Concentric <input type="checkbox"/><br>Cracks <input type="checkbox"/><br>Crimp/Kink/Ripple/Wave <input type="checkbox"/><br>Cuffs <input type="checkbox"/><br>Crushing <input type="checkbox"/><br>Heat Treat <input type="checkbox"/><br>Wave/Twist in Tube <input type="checkbox"/><br>Marks/Chatter <input type="checkbox"/> | Temperature/Cure <input type="checkbox"/><br>Set-up <input type="checkbox"/><br>BOM/Route <input type="checkbox"/><br>Broken/Damage/Defect <input type="checkbox"/><br>Inspection Incomplete/Unqualified <input type="checkbox"/><br>Contamination <input type="checkbox"/><br>Countersink <input type="checkbox"/><br>Cut Too Short <input type="checkbox"/><br>Instructions Incomplete/Unclear <input type="checkbox"/><br>Drill Holes <input type="checkbox"/> | Power Loss/Surge <input type="checkbox"/><br>Folio/Program <input type="checkbox"/><br>Grain <input type="checkbox"/><br>Weld <input type="checkbox"/><br>Wrong Stock Pulled <input type="checkbox"/><br>Out of Sequence <input type="checkbox"/><br>Off-set <input type="checkbox"/><br>Mislabeled <input type="checkbox"/><br>Fit/Function <input type="checkbox"/><br>Misaligned/off center <input type="checkbox"/>   | Positioned Wrong <input type="checkbox"/><br>Outside Dimensions <input type="checkbox"/><br>Over/Under tolerance <input type="checkbox"/><br>Part Incorrect <input type="checkbox"/><br>Part Lost/Missing <input type="checkbox"/><br>Part Moved <input type="checkbox"/><br>Drawing <input type="checkbox"/><br>Finish <input type="checkbox"/><br>Misread <input type="checkbox"/><br>Turning Sequence <input type="checkbox"/> | OTHER : <input type="checkbox"/> |                       |                                                 |  |                                    |                                     |                                    |                                      |                                    |                                    |                                            |                                  |                                        |                                    |                                              |                                |                                    |                                    |                                   |  |



# Picklist Print

Monday, August 29, 2016 2:43:04 PM

Page 1

Work Order ID: 150586

**\*150586\***

Parent Item: D2230-3

**\*D2230-3\***

Parent Item Name: Mounting Lug

Start Date: 8/19/2016

Required Date: 8/30/2016

Start Qty: 80.00

Required Qty: 80.00

Comments: IPP D00.05.18 Added inspection level 8, and removed P/O for powder  
coatEC IPP REV :E NEW FOLIO # 10-05-  
25 JLM VERIFIED BY:EC

| Component Item ID/<br>Item Name | Replacement<br>Item ID | Mfg/<br>Purch | Bin<br>Item | Primary<br>Location | Last<br>Location | Route<br>Seq ID | Unit of<br>Measure | Qty on<br>Hand | Qty per Kit | Total<br>Qty | Qty<br>Issued | Date<br>Issued | Status |
|---------------------------------|------------------------|---------------|-------------|---------------------|------------------|-----------------|--------------------|----------------|-------------|--------------|---------------|----------------|--------|
| D2230-3P                        |                        | Purchased     | No          |                     |                  |                 | Each               | 0.0000         |             | 80           |               |                |        |
| <b>*D2230-3P*</b>               |                        |               |             |                     |                  |                 |                    |                | <b>**</b>   |              |               |                |        |
| Lug                             |                        |               |             |                     |                  |                 |                    |                |             |              |               |                |        |
| D2423                           |                        | Manufactured  | No          |                     |                  |                 | f                  | 516.6223       |             | 5.751579     |               |                |        |
| <b>*D2423*</b>                  |                        |               |             |                     |                  |                 |                    |                | <b>**</b>   |              |               |                |        |
| Lug Extrusion                   |                        |               |             |                     |                  |                 |                    |                |             |              |               |                |        |

80x 8/16-9-23

AUG 31 2016

DAS  
13  
9-89

Location

Loc Qty

Loc Code

Metec

516.6222907

127892

38.9964647

131451

125.625826

148835

352

DQA: \_\_\_\_\_ Date: \_\_\_\_\_




## WORK ORDER NON-CONFORMANCE / UPDATE

QA Closed: \_\_\_\_\_ Date: \_\_\_\_\_


Work Order update only ☐

|   |   |   |  |                       |  |   |  |
|---|---|---|--|-----------------------|--|---|--|
| Work Order: _____<br><br>Part No. _____<br><br>NCR No. _____   | <b>DISPOSITION</b><br><br>Rework <input type="checkbox"/><br>Scrap <input type="checkbox"/><br>Use-as-is <input type="checkbox"/><br>Suspected Unapproved <input type="checkbox"/> | <b>AGAINST DEPARTMENT/PROCESS</b><br><br><div style="display: flex; justify-content: space-between;"> <div>           Skid-tube <input type="checkbox"/><br/>           Machining <input type="checkbox"/><br/>           Thermoforming <input type="checkbox"/><br/>           Large Fab <input type="checkbox"/> </div> <div>           Cross tube <input type="checkbox"/><br/>           Small Fab <input type="checkbox"/><br/>           Finishing <input type="checkbox"/><br/>           Composite <input type="checkbox"/> </div> <div>           Water Jet <input type="checkbox"/><br/>           Prod. Eng. Coor. <input type="checkbox"/><br/>           Rec/Store/Packaging <input type="checkbox"/><br/>           Supplier <input type="checkbox"/> </div> <div>           Engineering <input type="checkbox"/><br/>           Quality <input type="checkbox"/><br/>           Other <input type="checkbox"/> </div> </div>   |  |                       |  |   |  |
| Date : _____   |   | Step #: _____   |  | QTY Effective : _____ |  | MRB (QSI042) Approval<br><br><br>Completed By<br><br><br>Lead hand / Supervisor<br>Approval Verification<br><br><br>QC / QA Coordinator<br>Approval |  |
| Description Work Order Deviation   |   |   |  | Disposition           |  |   |  |
|   |   |   |  |                       |  |   |  |
|   |   |   |  |                       |  |   |  |
| <b>Root Cause</b><br><br><div style="display: flex; justify-content: space-between;"> <div>           Environment <input type="checkbox"/><br/>           Design <input type="checkbox"/><br/>           Doc/Data <input type="checkbox"/><br/>           Equip/Tooling <input type="checkbox"/><br/>           Handling/Pre <input type="checkbox"/><br/>           Material <input type="checkbox"/><br/>           Internal Transport <input type="checkbox"/><br/>           Tribal Knowledge <input type="checkbox"/><br/>           LOA <input type="checkbox"/><br/>           Substation <input type="checkbox"/><br/>           Past Expiry Date <input type="checkbox"/><br/>           Misidentified <input type="checkbox"/> </div> <div>           No Re-verification <input type="checkbox"/><br/>           Operator <input type="checkbox"/><br/>           Offset/Setup <input type="checkbox"/><br/>           Supplier <input type="checkbox"/><br/>           Training <input type="checkbox"/><br/>           Use for Testing <input type="checkbox"/><br/>           Poor Information <input type="checkbox"/><br/>           Rushing <input type="checkbox"/><br/>           Product Improvement <input type="checkbox"/><br/>           Process Improvement <input type="checkbox"/><br/>           Manufacturing Process <input type="checkbox"/><br/>           Past Due <input type="checkbox"/> </div> </div> |   | <b>FAULT CATEGORY</b><br><br><div style="display: flex; justify-content: space-between;"> <div>           Pressure/Forced <input type="checkbox"/><br/>           Bending <input type="checkbox"/><br/>           Centre Not Concentric <input type="checkbox"/><br/>           Cracks <input type="checkbox"/><br/>           Crimp/Kink/Ripple/Wave <input type="checkbox"/><br/>           Cuffs <input type="checkbox"/><br/>           Crushing <input type="checkbox"/><br/>           Heat Treat <input type="checkbox"/><br/>           Wave/Twist in Tube <input type="checkbox"/><br/>           Marks/Chatter <input type="checkbox"/> </div> <div>           Temperature/Cure <input type="checkbox"/><br/>           Set-up <input type="checkbox"/><br/>           BOM/Route <input type="checkbox"/><br/>           Broken/Damage/Defect <input type="checkbox"/><br/>           Inspection Incomplete/Unqualified <input type="checkbox"/><br/>           Contamination <input type="checkbox"/><br/>           Countersink <input type="checkbox"/><br/>           Cut Too Short <input type="checkbox"/><br/>           Instructions Incomplete/Unclear <input type="checkbox"/><br/>           Drill Holes <input type="checkbox"/> </div> <div>           Power Loss/Surge <input type="checkbox"/><br/>           Folio/Program <input type="checkbox"/><br/>           Grain <input type="checkbox"/><br/>           Weld <input type="checkbox"/><br/>           Wrong Stock Pulled <input type="checkbox"/><br/>           Out of Sequence <input type="checkbox"/><br/>           Off-set <input type="checkbox"/><br/>           Mislabeled <input type="checkbox"/><br/>           Fit/Function <input type="checkbox"/><br/>           Misaligned/off center <input type="checkbox"/> </div> <div>           Positioned Wrong <input type="checkbox"/><br/>           Outside Dimensions <input type="checkbox"/><br/>           Over/Under tolerance <input type="checkbox"/><br/>           Part Incorrect <input type="checkbox"/><br/>           Part Lost/Missing <input type="checkbox"/><br/>           Part Moved <input type="checkbox"/><br/>           Drawing <input type="checkbox"/><br/>           Finish <input type="checkbox"/><br/>           Misread <input type="checkbox"/><br/>           Turning Sequence <input type="checkbox"/> </div> </div> |  |                       |  |   |  |
|   |   | OTHER : _____   |  |                       |  |   |  |



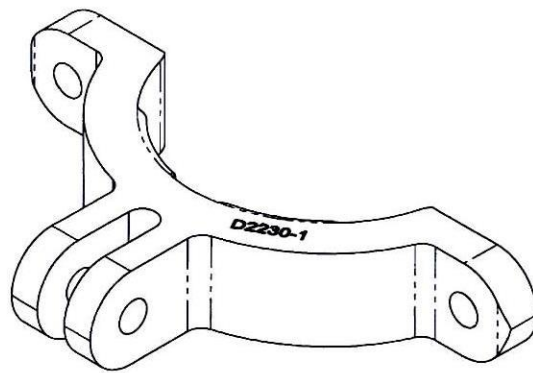

**D2230-1 MOUNTING LUG**

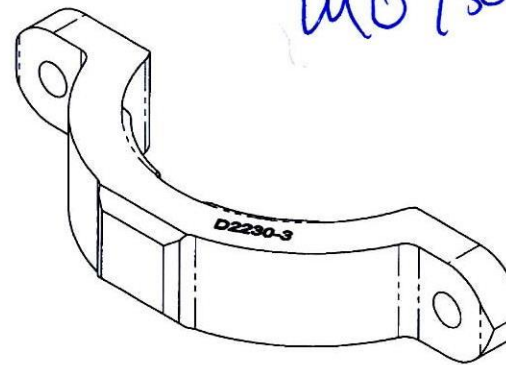

**D2230-3 MOUNTING LUG**






**RELEASED**  
01/06/15 NNT

| G          | REDRAWN IN SOLIDWORKS TO CURRENT DESIGN STANDARDS. REFER TO SECTION A-A & B-B FILLET ADDED TO PREVENT CHAFING OF RUBBER CUSHION ON INSTALLATION. | AJS   | 09.01.16     |
|------------|---|---|--------------|
| F          | REDESIGN; R1.200 WAS 1.100   | CP   | 99.12.13     |
| E          | RE-DESIGN   | BW   | 95.01.04     |
| D          | RE-DESIGN   | BW   | 95.01.04     |
| C          | RE-DESIGN   | BW   | 94.03.30     |
| REV.       | DESCRIPTION   | BY   | DATE         |
| DESIGN     | BW   | <b>DART AEROSPACE LTD</b><br>HAWKESBURY, ONTARIO, CANADA   |              |
| DRAWN      | AJS   |   |              |
| CHECKED    |   | DRAWING NO.   | REV. G       |
| MFG. APPR. |   | D2230   | SHEET 1 OF 3 |
| APPROVED   |   | TITLE   | SCALE        |
| DE APPR.   |   | MOUNTING LUG   | NTS          |
| DATE       | 09.01.16   | <small>COPYRIGHT © 1994 BY DART AEROSPACE LTD<br/> THIS DOCUMENT IS PRIVATE AND CONFIDENTIAL AND IS SUPPLIED ON THE EXPRESS CONDITION THAT IT IS NOT TO BE USED FOR ANY PURPOSE OR COPIED OR COMMUNICATED TO ANY OTHER PERSON WITHOUT WRITTEN PERMISSION FROM DART AEROSPACE LTD.</small> |              |



**NOTES:**


- 1) MATERIAL: MAKE FROM D2423 EXTRUSION
- 2) FINISH: CHEMICAL CONVERSION COAT PER DART QSI 005 4.1  
POWDER COAT WHITE (4.3.5.1) PER DART QSI 005 4.3
- 3) TOLERANCES: PER DART QSI 018 UNLESS OTHERWISE NOTED
- 4) UNITS: INCHES UNLESS OTHERWISE NOTED
- 5) BREAK SHARP EDGES: 0.005 TO 0.010 MAX
- 6) IDENTIFICATION: ENGRAVE PART NUMBER TO A DEPTH OF 0.010 ± 0.005 IN THIS LOCATION, WITH TOOL TIP RADIUS OF 0.015 ± 0.005.
- 7) WEIGHT: -1: 0.16 lbs  
-3: 0.14 lbs

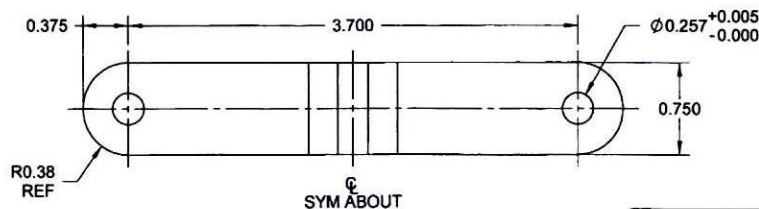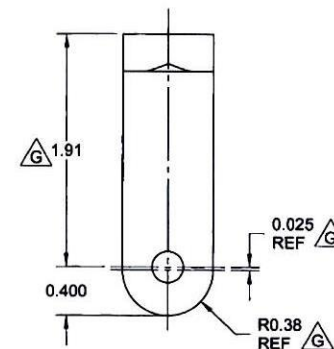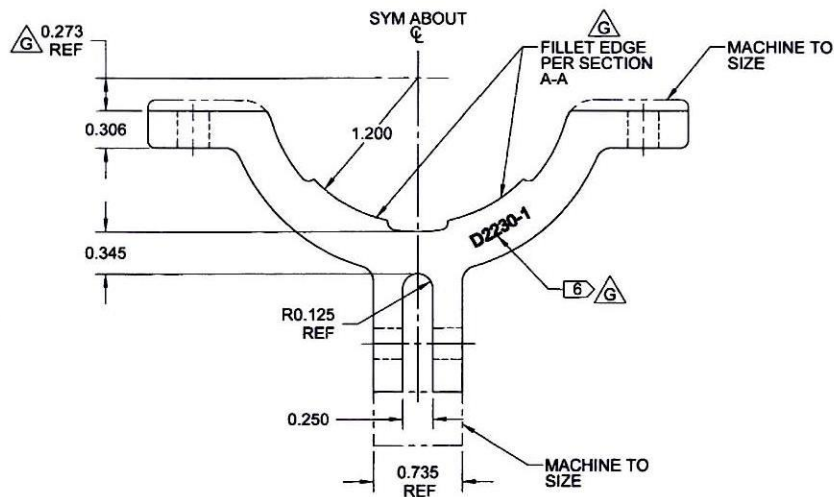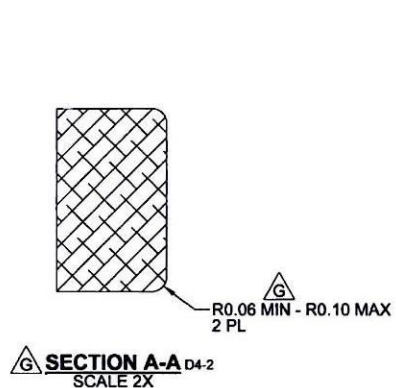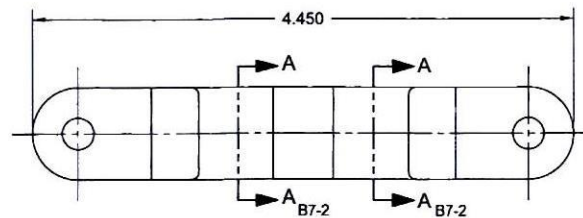

**D2230-1 MOUNTING LUG**

**RELEASED**  
09/06/25 H

|   |                                                                                       |                                        |              |
|---|---------------------------------------------------------------------------------------|----------------------------------------|--------------|
| DESIGN   | BW                                                                                    | <b>DART AEROSPACE LTD</b>              |              |
| DRAWN   | AJS                                                                                   | HAWKESBURY, ONTARIO, CANADA            |              |
| CHECKED   |  | DRAWING NO.                            | REV. G       |
| MFG. APPR.   |                                                                                       | D2230                                  | SHEET 2 OF 3 |
| APPROVED   |                                                                                       | TITLE                                  | SCALE        |
| DE APPR.   |                                                                                       | MOUNTING LUG                           | NTS          |
| DATE   | 09.01.16                                                                              | COPYRIGHT © 1994 BY DART AEROSPACE LTD |              |
| THIS DOCUMENT IS PRIVATE AND CONFIDENTIAL AND IS SUPPLIED ON THE EXPRESS CONDITION THAT IT IS NOT TO BE USED FOR ANY PURPOSE OR COMMUNICATED TO ANY OTHER PERSON WITHOUT WRITTEN PERMISSION FROM DART AEROSPACE LTD. |                                                                                       |                                        |              |

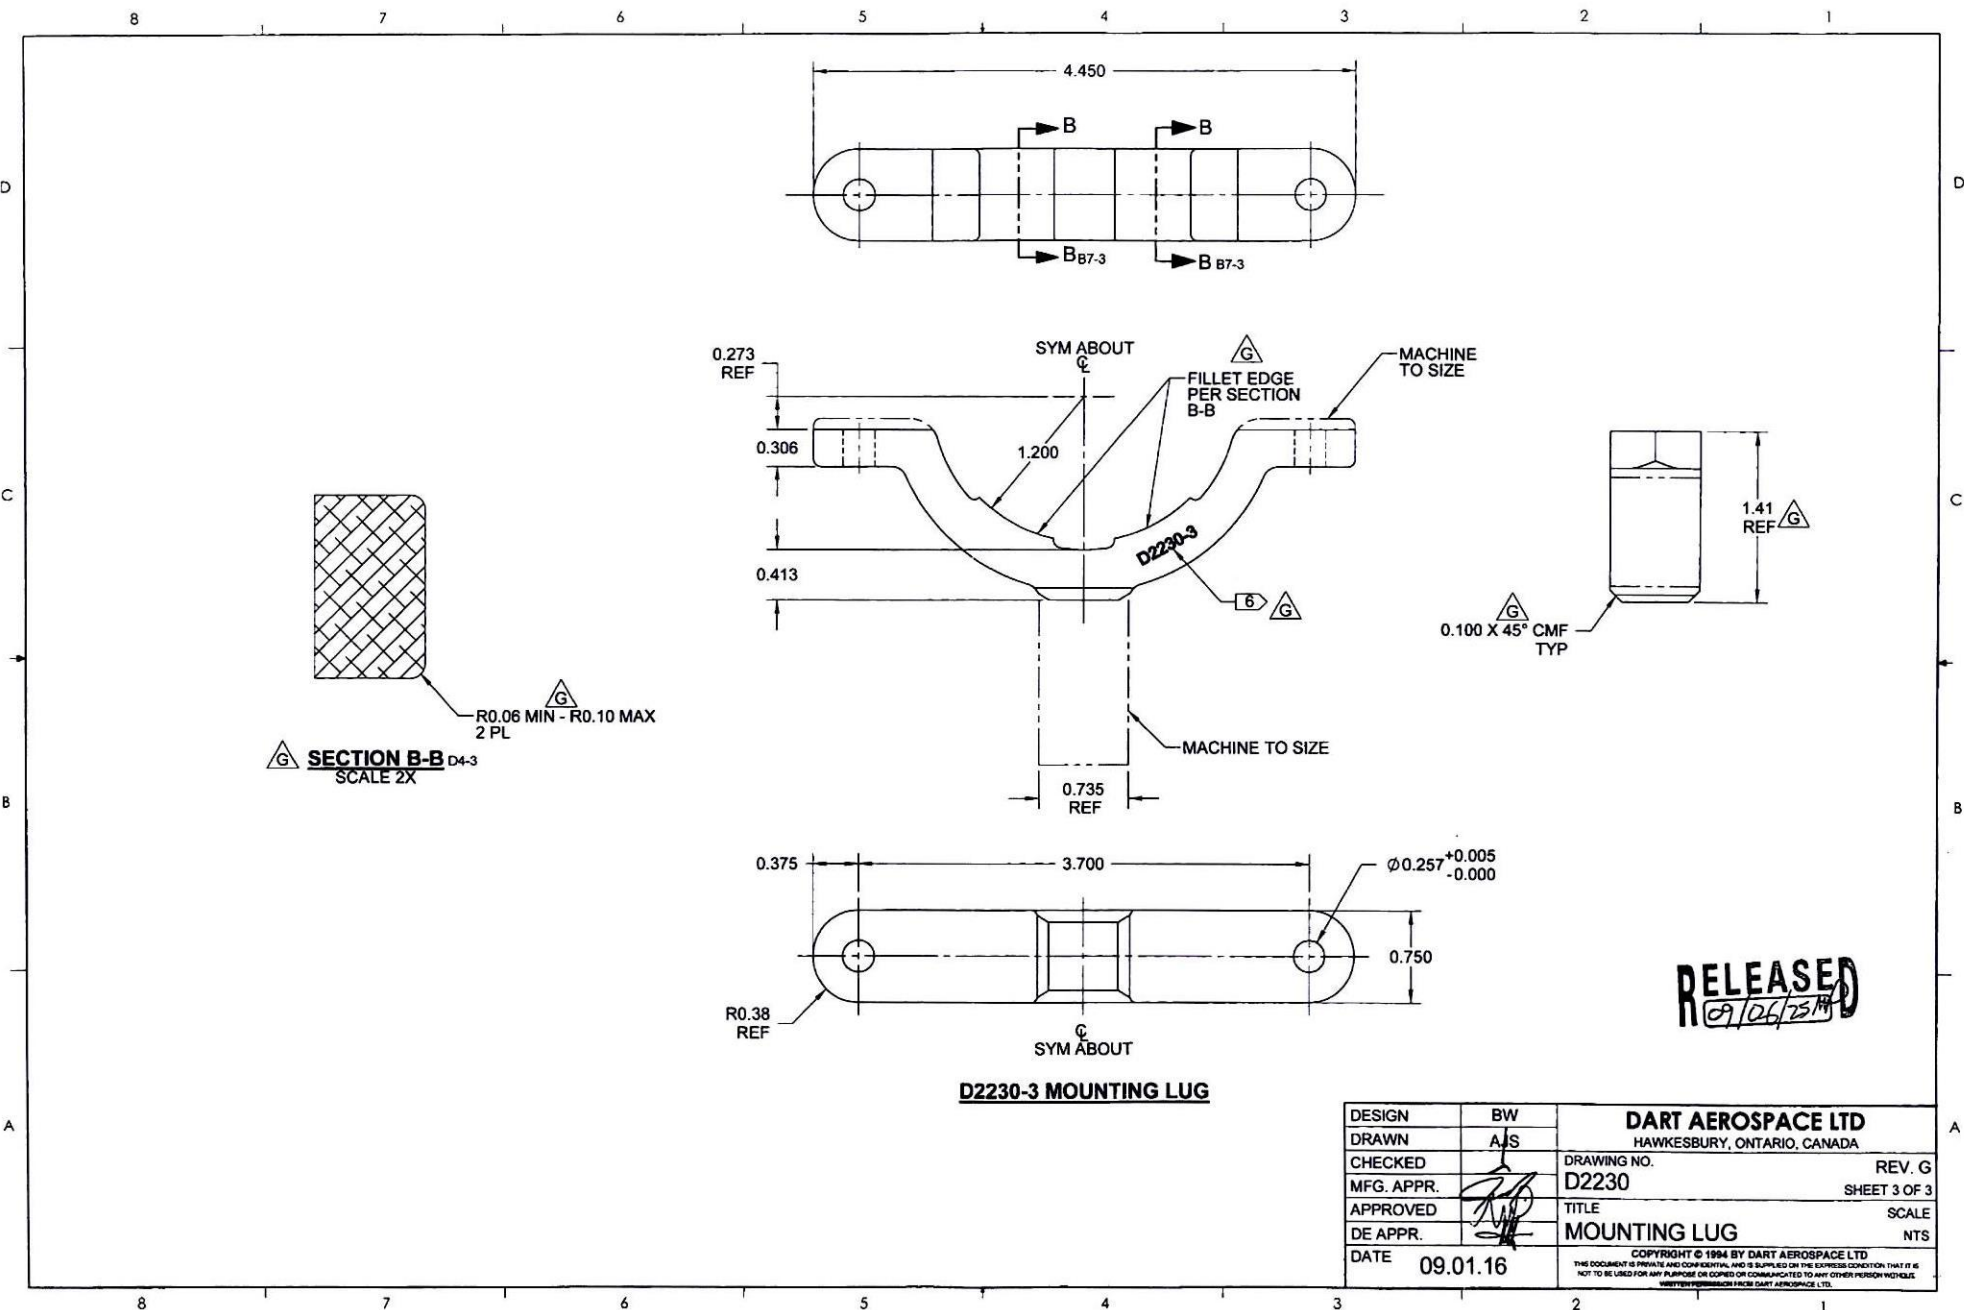

**D2230-3 MOUNTING LUG**

**RELEASED**  
09/06/25

|            |          |   |              |
|------------|----------|---|--------------|
| DESIGN     | BW       | <b>DART AEROSPACE LTD</b><br>HAWKESBURY, ONTARIO, CANADA   |              |
| DRAWN      | AJS      |   |              |
| CHECKED    |          | DRAWING NO.   | REV. G       |
| MFG. APPR. |          | D2230   | SHEET 3 OF 3 |
| APPROVED   |          | TITLE   | SCALE        |
| DE APPR.   |          | MOUNTING LUG   | NTS          |
| DATE       | 09.01.16 | COPYRIGHT © 1994 BY DART AEROSPACE LTD<br>THIS DOCUMENT IS PRIVATE AND CONFIDENTIAL AND IS SUPPLIED ON THE EXPRESS CONDITION THAT IT IS NOT TO BE USED FOR ANY PURPOSE OR COMMUNICATED TO ANY OTHER PERSON WITHOUT THE WRITTEN PERMISSION FROM DART AEROSPACE LTD. |              |





Dart Aerospace Ltd.  
1270 Aberdeen Street  
Hawkesbury, ON K6A 1K7  
Tel: 613 632 9577  
Fax: 613 632 1053

# PURCHASE ORDER

Purchase Order ID PO33495

Purchase Order Date 8/31/2016

PO Print Date 8/31/2016

Page Number 2 of 2

Order From :

VC-MET003

Ship To : DART AEROSPACE LTD

METEC METAL TECHNOLOGY INC.  
20 TERRY FOX DRIVE PO BOX 781  
VANKLEEK HILL, ON K0B 1R0  
CA

1270 ABERDEEN  
HAWKESBURY, ON K6A 1K7  
CANADA

Contact Name

Vendor Phone

613 678 3957

Ship To Contact

Ship To Phone

Ship Via:

Dart Truck

Ship Acct:

Buyer

Customer POID

Customer Tax #

Terms

Currency

FOB

Chantal Lavoie

10127-2607

Net 10

CAD

Destination-Collect

D2230-3P

Lug

9/16/2016 FN

Yes

9/16/2016

80.00

Each

\$13.80

\$1,104.

AS PER DWG D2230 REV. G

BI50586

ALODINE AND PAINT AS PER QSI 005

Line Total:

\$1,104.

4 71401-45

PROCUREMENT  
QUALITY CLAUSES

9/16/2016

1.00

\$0.00

\$0.

No

9/16/2016

Procurement Quality Clauses

A004 faa-pma/tso

A005 right of entry

A007 first article inspection ( FAI documentation maintained by  
supplier)

A016 personnel qualification

A026 certification of materila conformance

A040 notification of escape clauses

A042 dart notification by supplier

A043 retention of quality document

Line Total:

\$0.0

PO Total:

\$2,810.0

Note: Terms & Condition of Purchasing(Suppliers) and Procurement Quality Clauses are an integral part of our AS9100 requirements. To learn in detail, please visit [www.dartaerospace.com](http://www.dartaerospace.com) for further explanation.

Change Nbr: 1

Change Date: 8/31/2016



20 Terry Fox Drive  
Vankleek Hill, Ontario K0B 1R0 , Canada  
Tel: (613) 678-3957  
Fax: (613) 678-3956

**Delivery Slip No.:** 21400  
**Date:** Sep 20, 2016  
**Page:** 1

|   |   |
|---|---|
| <b>Sold to:</b><br><b>Dart Aerospace Ltd.</b><br>Att. Linda Lacelle<br>1270 Aberdeen Street<br>Hawkesbury, Ontario K6A 1K7 | <b>Ship to:</b><br>Dart Aerospace Ltd.<br>Att. Linda Lacelle<br>1270 Aberdeen Street<br>Hawkesbury, Ontario K6A 1K7 |
| <b>Order No.:</b> 33495   | <b>Sold By:</b> VanDenYssel, David                                                                                  |
| <b>Shipped By:</b> your truck                                                                                              | <b>Ship Date:</b> Sep 29, 2016                                                                                      |

| Description   | Unit | Ordered quantity | Shipped quantity | Backorder quantity |
|---|------|------------------|------------------|--------------------|
| D2230-1 Mounting Lug, as per drawing D2230 RevG<br>Alodine and Paint as per QSI 005   | Each | 56               |                  |                    |
| D2230-1 Mounting Lug<br>Alodine and Paint as per QSI 005, as per drawing D2230 RevG   | Each | 50               |                  |                    |
| D2230-3 Mounting Lug<br>Alodine and Paint as per QSI 005, as per drawing D2230 RevG   | Each | 80               | 80               |                    |
| The delivered goods must be inspected upon receipt to confirm compliance.<br>Should there be discrepancies please notify METEC within 30 days of delivery.<br>The goods are otherwise deemed accepted. |      |                  |                  |                    |

Received by

Semia P 16-9-23

**Thank you for your order!**



20 Terry Fox Drive, Vankleek Hill, Ontario K0B 1R0

Tel. (613) 678-3957 & (613) 678-2782 Fax (613) 678-3956 [metec@metec.ca](mailto:metec@metec.ca)

---

## CERTIFICATE OF CONFORMITY

SOLD TO:

Dart Aerospace Ltd.  
1270 Aberdeen Street  
Hawkesbury, Ont.  
K6A 1K7

SHIPPED TO:

same

QUANTITY

PART NUMBER

PART NAME

P.O. NUMBER

80 ✓

D2230-3

Lug Paint 20559

33495

MATERIAL: supplied by DART B148835

We hereby certify that the above parts were made in conformance with applicable drawings.

METEC Metal Technology Inc.

A handwritten signature in blue ink, appearing to read "Jan Norris".

Jan Norris

Vankleek Hill, September 20, 2016